A1

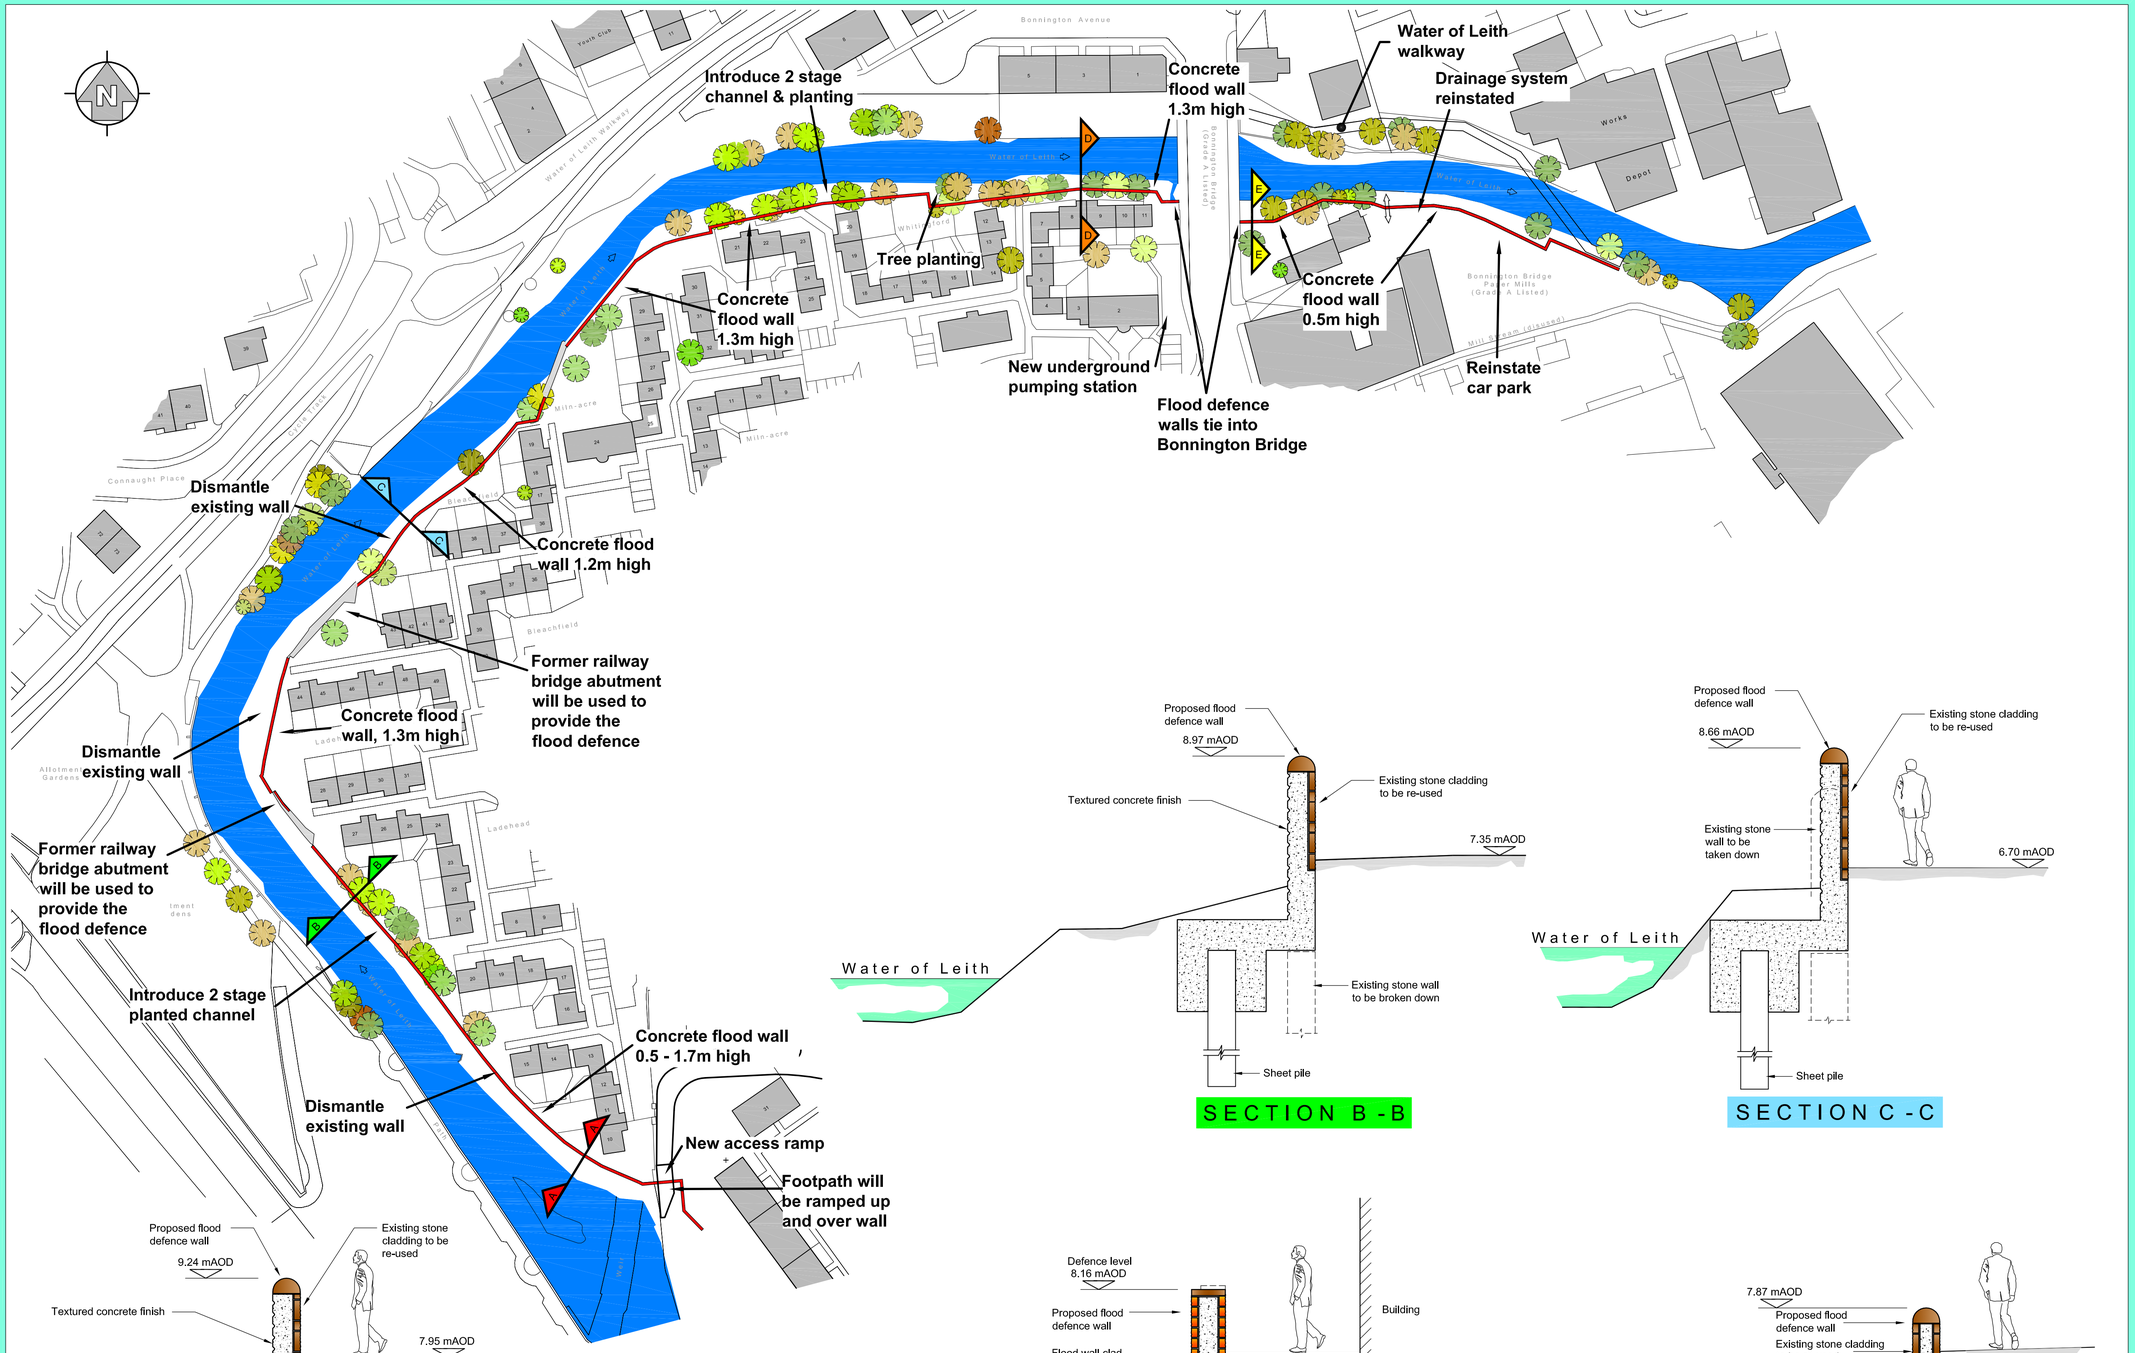

SECTION B - B

SECTION C - C

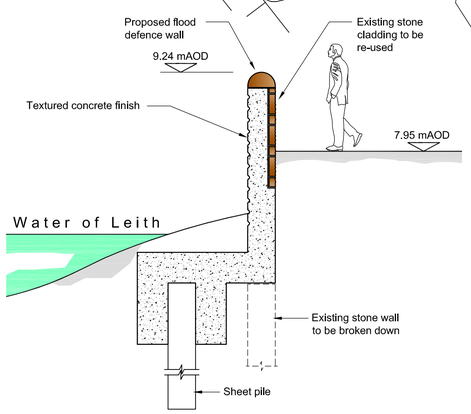

SECTION A - A

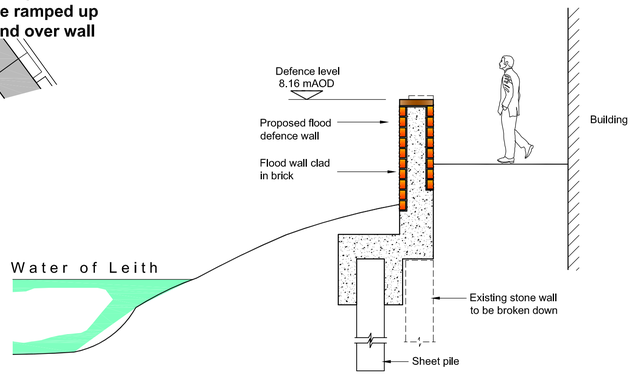

SECTION D - D

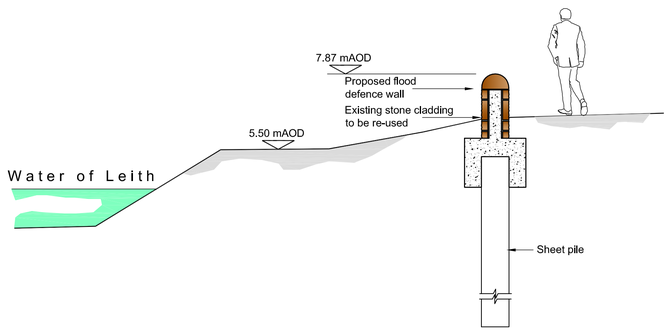

SECTION E - E

A 1

Bonnington

PROPOSED FLOOD DEFENCE WORKS IN FRONT OF BONNINGTON BUSINESS CENTRE

NOTES

1. ALL FLOOD DEFENCE ALIGNMENTS AND DETAILS SHOWN ARE INDICATIVE.

KEY

NEW FLOOD DEFENCE WALL

mAOD - METRES ABOVE ORDNANCE DATUM

Issue	Date	By	Chkd	Appd
A	14/03/11	BM	SR	GB

ARUP

5th Floor, 225 Bath Street,
Glasgow, G2 4GZ
Tel +44 (0)141 332 8534 Fax +44 (0)141 332 3739
www.arup.com

Client

EDINBVRGH THE CITY OF EDINBURGH COUNCIL

FLOOD PROTECTION

Job Title

WATER OF LEITH
FLOOD PREVENTION SCHEME

Drawing Title

PROPOSED WORKS
BONNINGTON

Scale at A1 Plan NTS, Sections 1:50

Drawing Status

INFORMATION

Job No	Drawing No	Issue
69240	A1	A

© Ove Arup Partnership Ltd